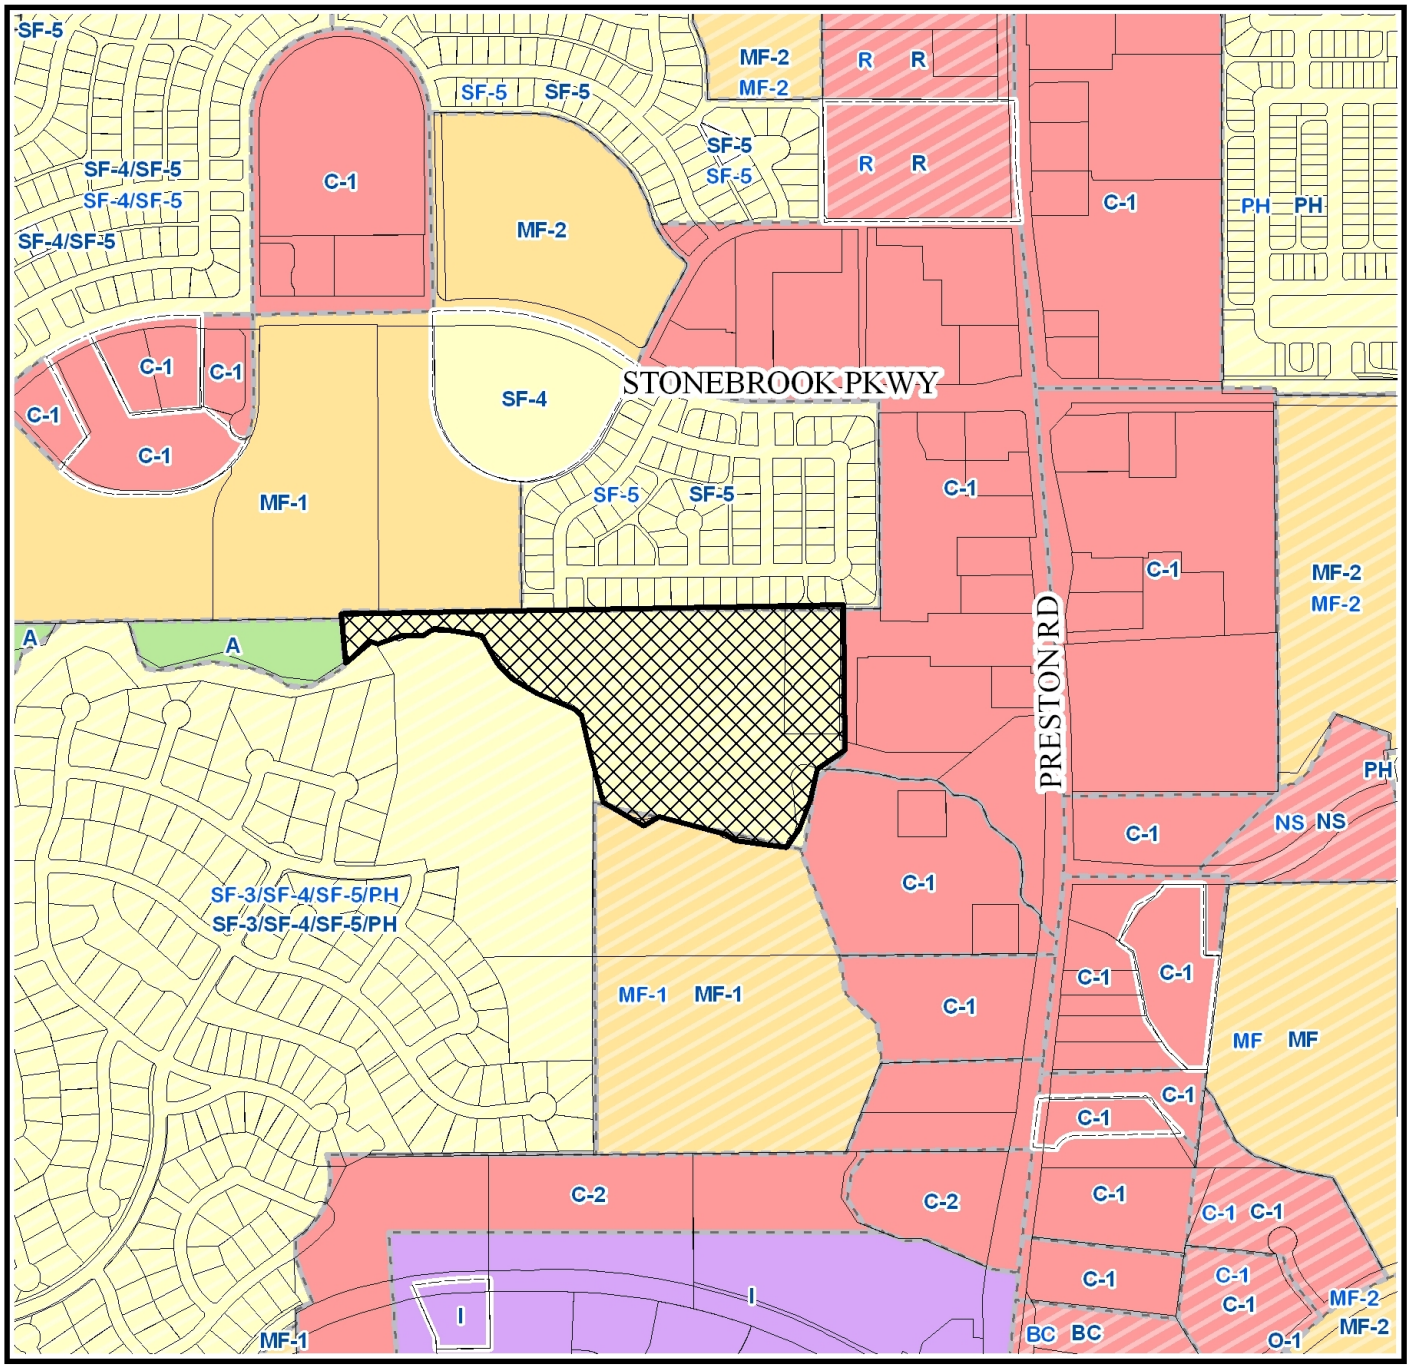Z09-0001
Chapel Creek
Phase 3C
Access Requirements