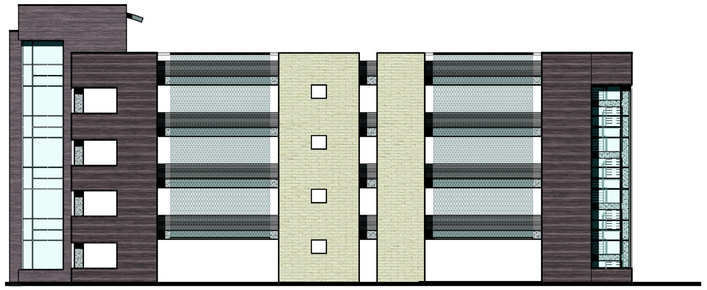

2 WEST ELEVATION
1/16"=1'-0"

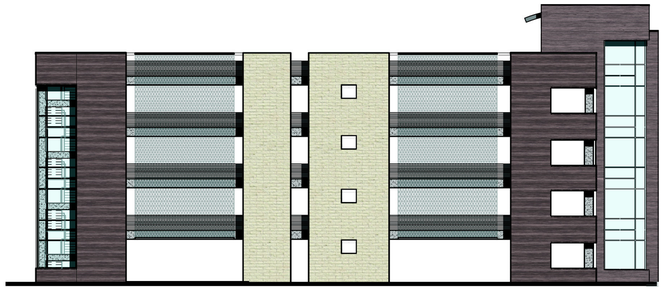

1 EAST ELEVATION
1/16"=1'-0"

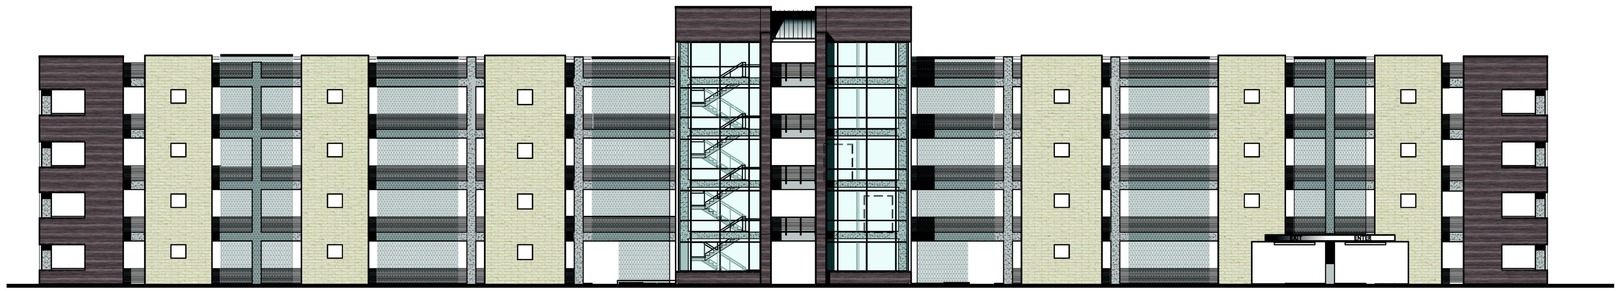

3 NORTH ELEVATION
1/16"=1'-0"

4 SOUTH ELEVATION
1/16"=1'-0"

Carl Walker
2801 Network Blvd.
Suite 101
Frisco, TX 75034
Phone (214) 619-0700
Fax (214) 619-0705
www.carlwalker.com
TEXAS REGISTERED ENGINEERING FIRM F-7581

STUDIO ARCHITECTURE
1112 NORTH WALKER
OKLAHOMA CITY, OK. 73103
VOICE: 405.605.1044
FACSIMILE: 405.606.9044
WWW.STUDIOARC.COM

REGISTERED ARCHITECT
GEORGE L. WINTERS
21310
STATE OF TEXAS

FRISCO

George A Purefoy
Municipal Center
Parking Facility
Frisco, Texas

ISSUED/ REV. NO.	DATE	DESCRIPTION
	06-15-2009	100% Construction Documents
	05-26-2009	50% Construction Documents
	05-04-2009	100% Design Development

PROJECT NO. N3-2006-233
DESIGN BY PCS
DRAWN BY PCS

The Drawings are the property of Carl Walker, Inc. and are not to be reused or reproduced without written permission from Carl Walker, Inc.

DRAWING TITLE
GARAGE ELEVATIONS

DRAWING NO.
A4.1