PREVIOUSLY APPROVED SITE PLAN

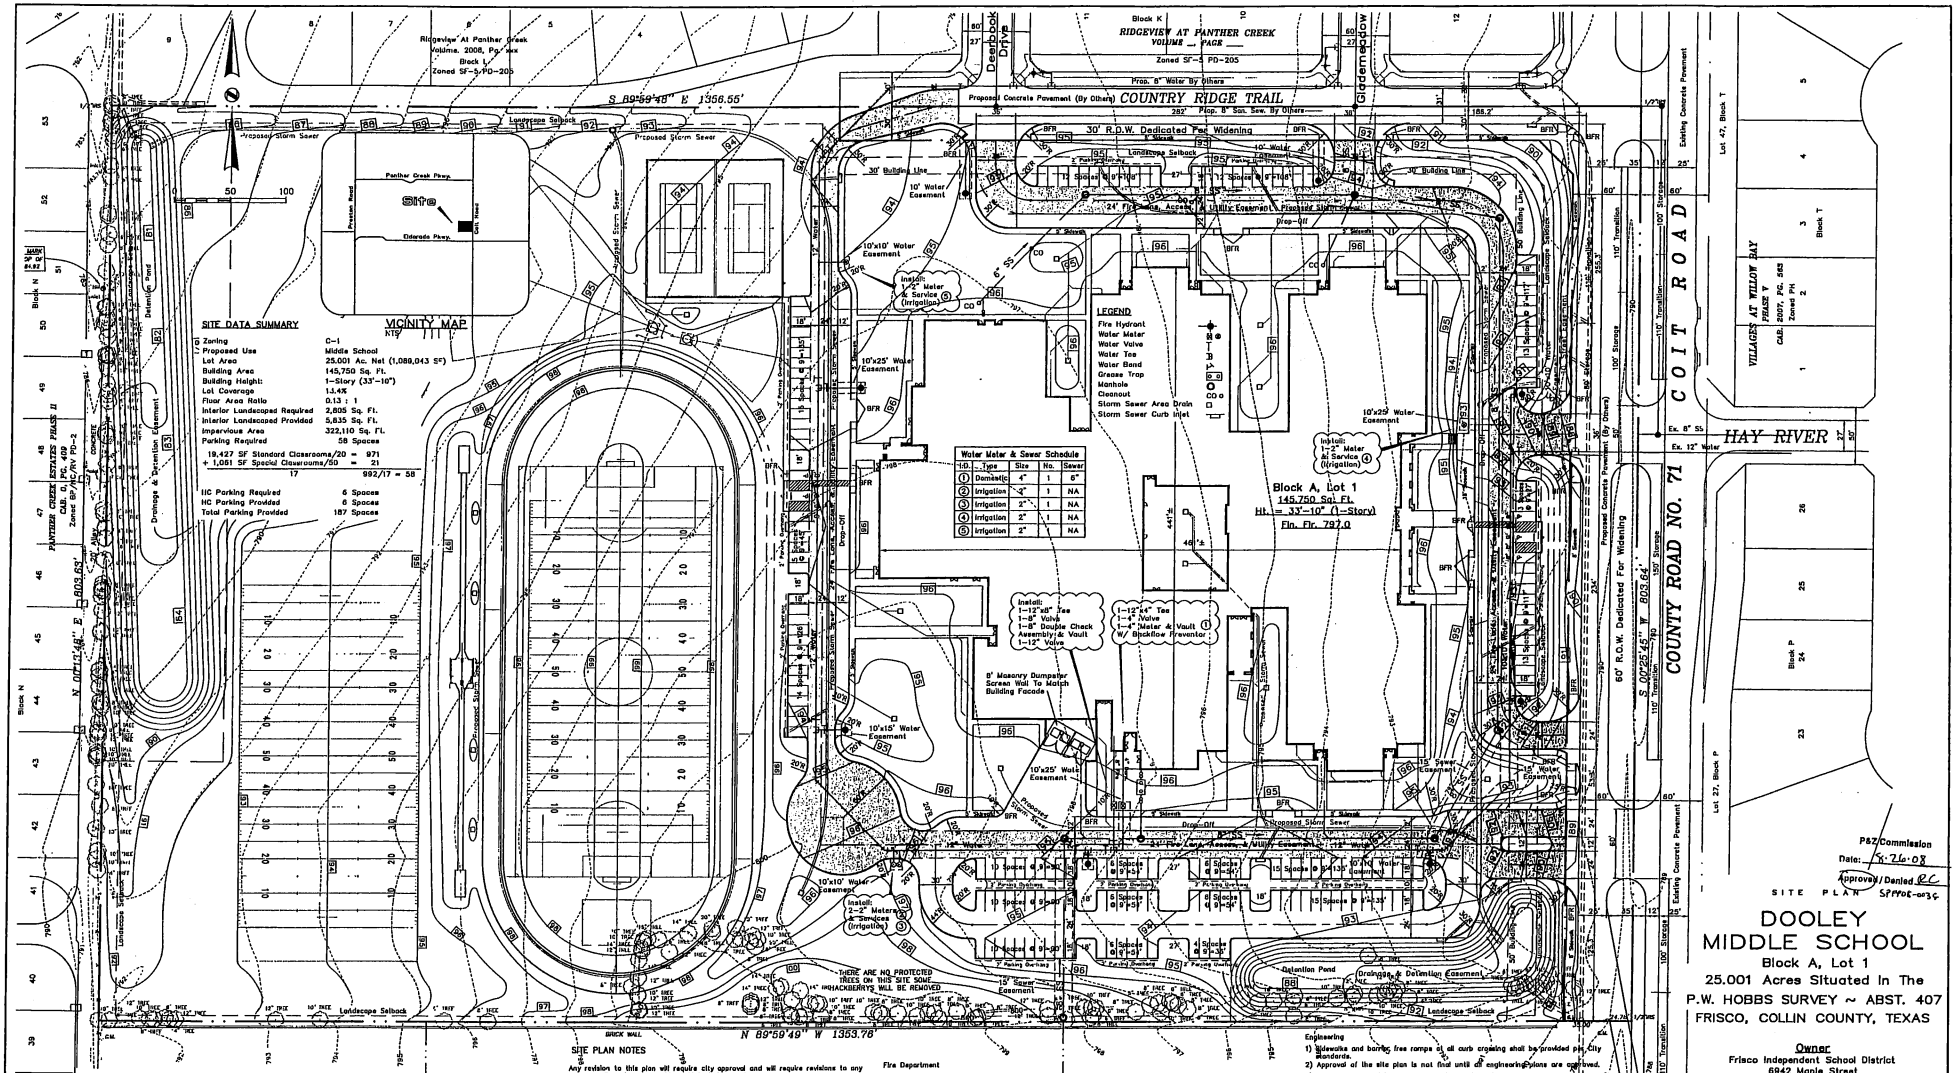

MISC. INFORMATION	REVISION	DATE	DESCRIPTION
NOTE: Prior to beginning any construction or construction staking, it shall be the Contractor's responsibility to contact the civil engineer to insure that all parties are in possession of the most current set of construction documents.			

BENCH MARK
CITY OF FRISCO – MONUMENT NO. 5
LOCATED 1200' WEST OF INTERSECTION CR. NO. 71 & CR 23. – MON IS 43' SOUTH OF SOUTH SIDE DIRT ROAD
ELEV. 789.33

RLK ENGINEERING

RLK ENGINEERING, INC.
111 West Main
Allen, Texas 75013
(972) 359-1733 Off
(972) 359-1833 Fax

SITE PLAN
DOOLEY MIDDLE SCHOOL
LOCATION
FRISCO, TEXAS

DESIGNED BY: RLK Engineering	TECH REVIEW: RLK	DRAWING FILE: 08028 SITE.dwg	DRAWING SCALE: 1"=50'	SHEET: C 3 OF 19
DRAWN BY: RLK Engineering	PEER REVIEW: RLK	DRAWING DATE: 8-01-08	PROJECT NUMBER: RLK 08028	

Aug 14, 2008 – 2:07pm User: steve