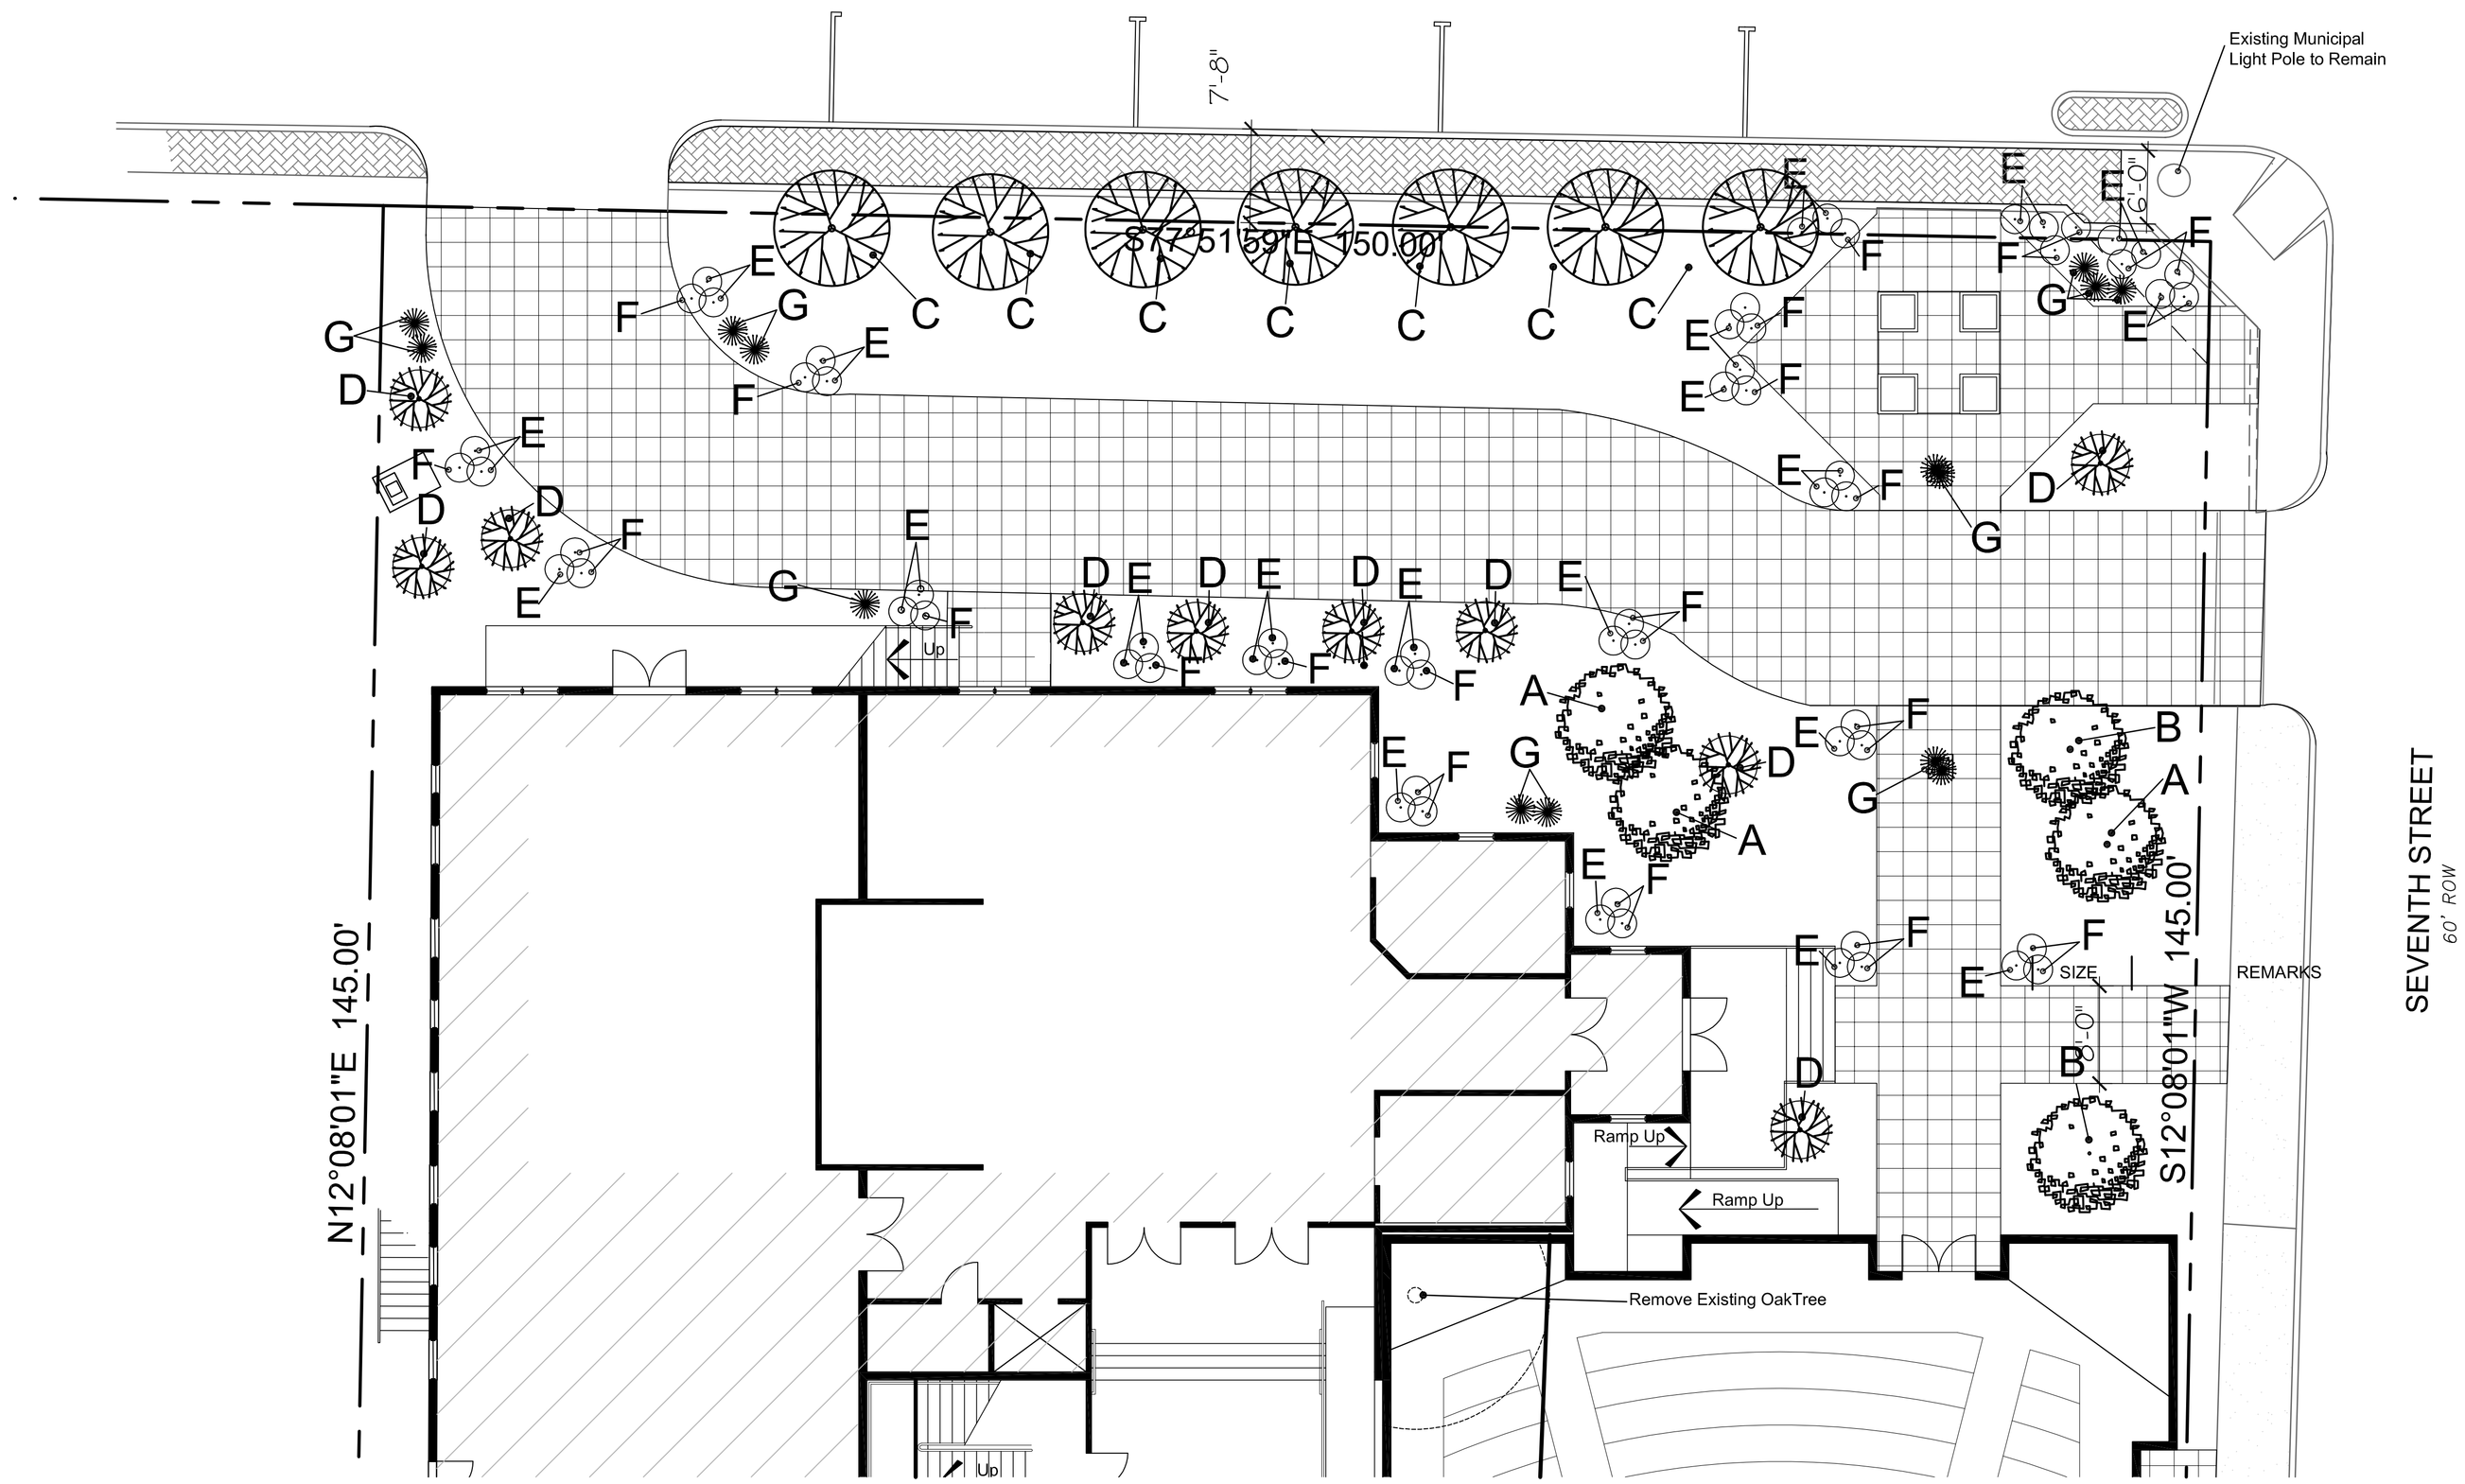

01 LANDSCAPE PLAN - PHASE II

SCALE: 1" = 10'-0"

PLANT MATERIAL LIST						
MARK	QUANTITY	GENUS	SPECIES	COMMON NAME	SIZE	REMARKS
		TREES (CANOPY)				
A	4	QUERCUS	VIRGINIANA	LIVE OAK	10-12' HT.	CONTAINER OR B & B, 3" CAL.
B	4	FRACINUS	TEXENSIS	TEXAS ASH	10-12' HT.	CONTAINER OR B & B, 3" CAL.
		TREES (ORNAMENTAL)				
C	7 EXIST.	LAGERSTROEMIA	INDICA	CREPE MYRTLE	8' HT.	EXISTING TO REMAIN
D	9	CERCIS CANADENSIS	VAR 'TEXENSIS'	TEXAS REDBUD	8' HT.	CONTAINER OR B & B, 3" CAL.
		SHRUBS				
E	34	ILEX	VOMITORIA NANA	DWARF YAUPON HOLLY	3 GAL.	CONTAINER
F	25	RAPHIOLEPSIS	INDICA	INDIAN HAWTHORN	3 GAL.	CONTAINER
G	14	ILEX	VOMITORIA	YAUPON HOLLY	3 GAL.	CONTAINER
		GROUND COVER / GRASSES				
H	150	TRACHELOSPERMUM	ASIATICUM	ASIAN JASMINE	4" POTS	
	-	BUCHLOE	DACTYLOIDES	BUFFALO GRASS	HYDROMULCH	
	-	CYNODON	DACTYLON	BERMUDA GRASS	HYDROMULCH	

NOTE: IRRIGATION PLAN BY LANDSCAPE CONTRACTOR

REGISTERED ARCHITECT DAVID SHANKS 7058 STATE OF TEXAS

09 NOVEMBER 2009
(EXP 02/29/2010)

EXHIBIT C: SUP#09-0007

Old Donation Addition
Block 6, Lots 4, 5, and 6
BEING 0.50 ACRE OUT OF THE
NORRIS AUSTIN SURVEY, ABSTRACT NO. 5
CITY OF FRISCO, COLLIN COUNTY, TEXAS

OWNER/APPLICANT:
Life-Changing Faith
Christian Fellowship
P.o.Box 5670
Frisco, TX 75035
Phone-214.387.8040
Contact: Dono Pelham

CIVIL ENGINEER / SURVEYOR:
Kimley-Horn & Associates, Inc.
5750 Genesis Court Suite 200
Frisco, TX 75034
Phone-972.335.3580
Contact: David Kochalka, PE

SHANKS ARCHITECTS
5151 BELTLINE ROAD #840
DALLAS, TEXAS 75254
972.788.9300
(f) 972.788.9310

Scale	Drawn By	Checked By	Date	Project No.	Sheet No.
1" = 10'-0"	JEA	RES	11/9/2009	SAI NO. 200909	3.01