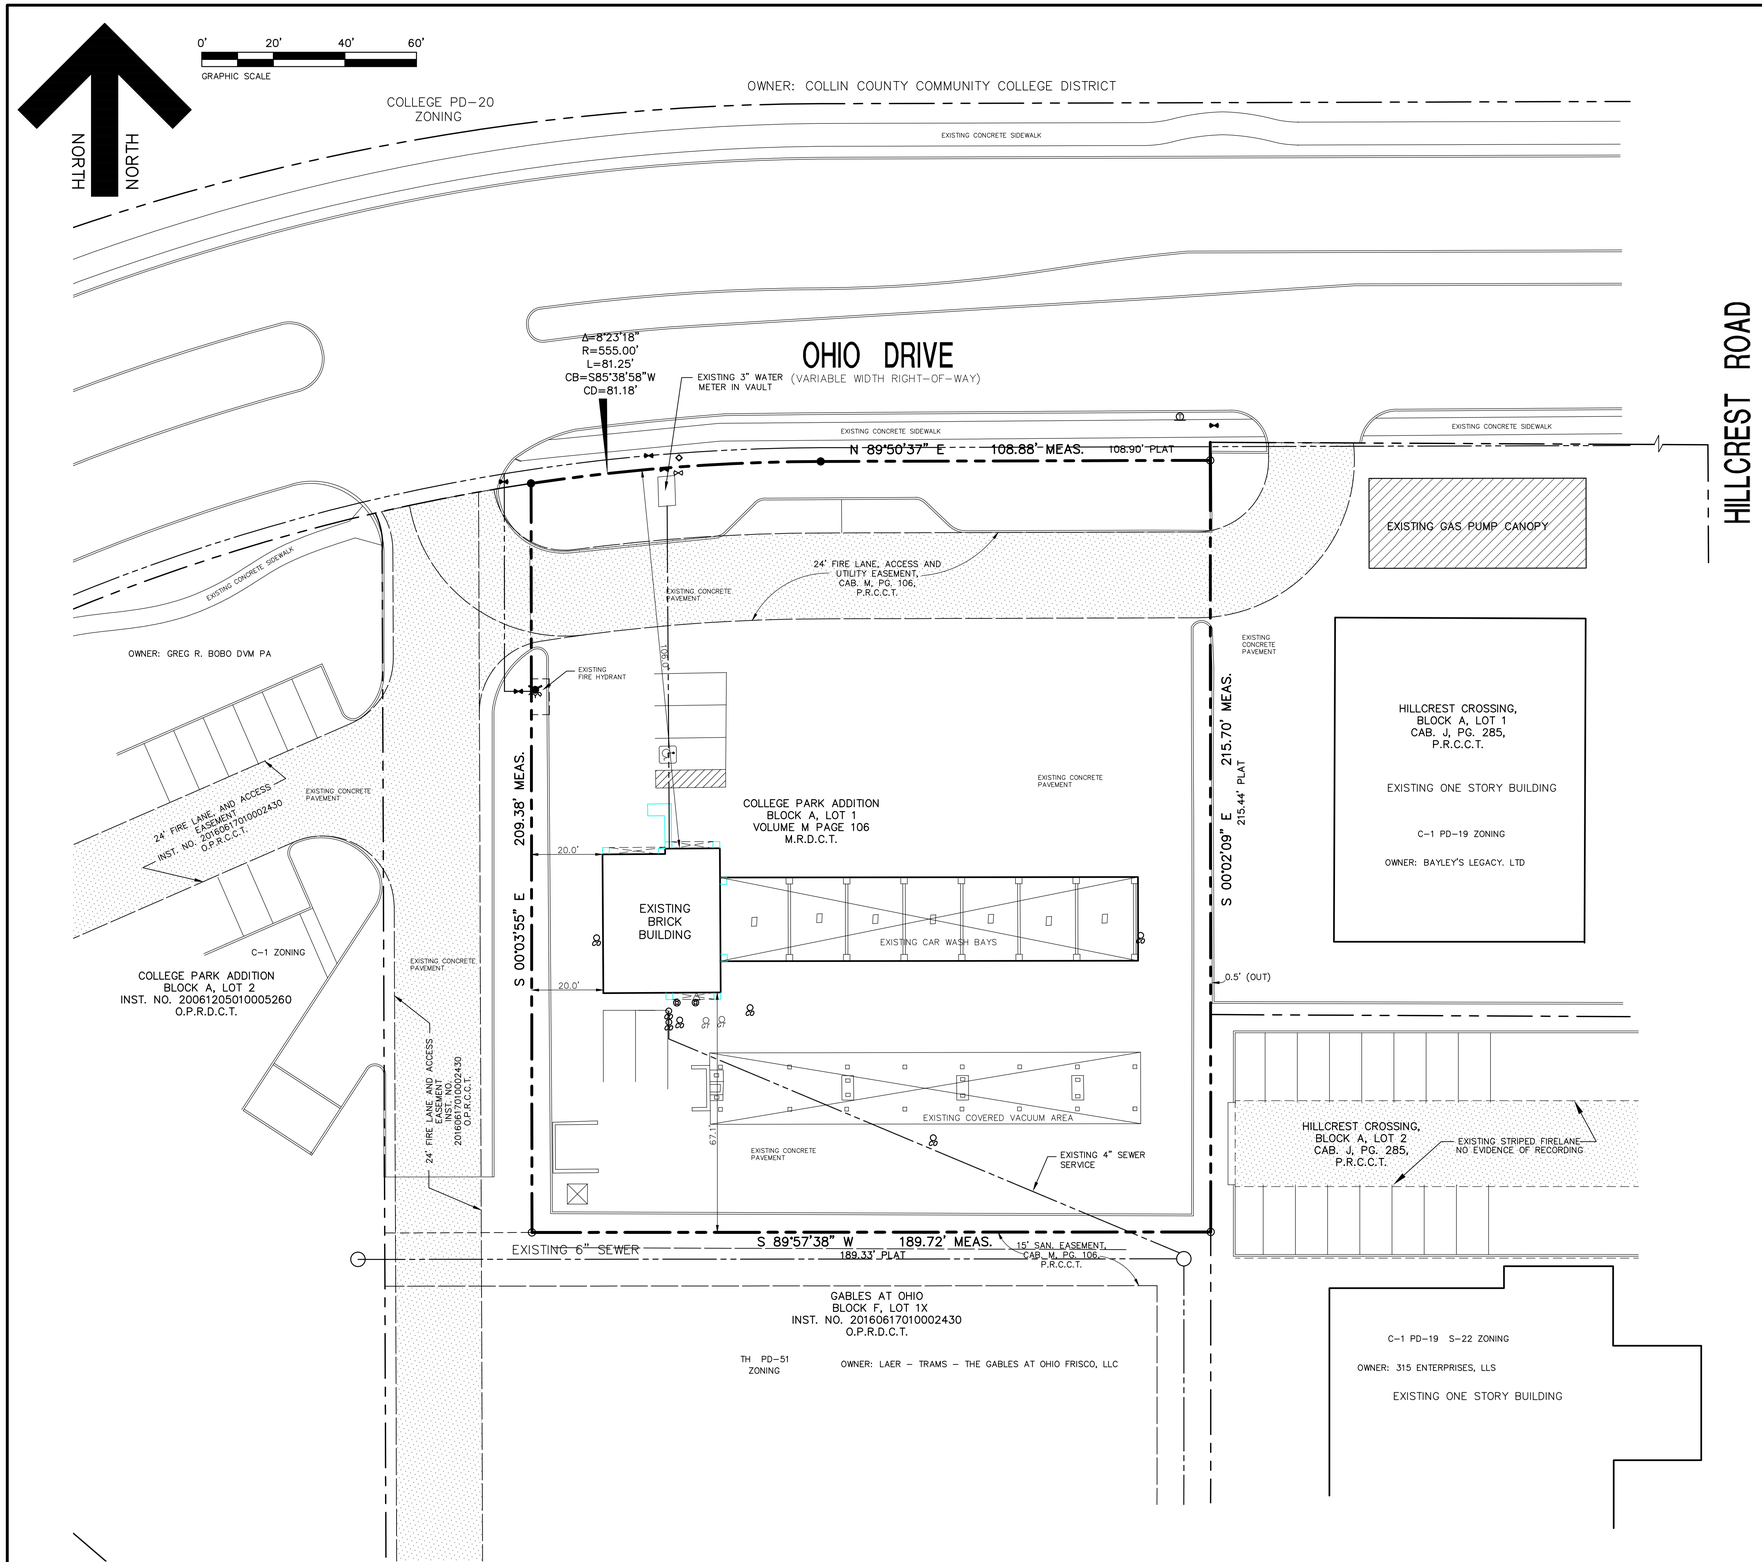

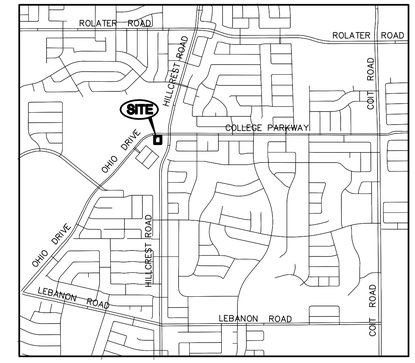

LOCATION MAP
NOT TO SCALE

FLOOD NOTE

According to Flood Insurance Rate Map (FIRM) MAp No. 48085C0245J dated June 2, 2009 prepared by the Federal Emergency Management Agency (FEMA) for Collin County, Texas, this property is within Zone X.

LEGEND

PROPERTY LINE

FIRELANE

REVISIONS:	
8-9-16	CITY COMMENTS
8-13-16	CITY COMMENTS
9-19-16	CITY COMMENTS
10-10-16	CITY COMMENTS

SHEET TITLE:
EXHIBIT A:2 SUP16-0007
NRS RECYCLING FACILITY
COLLEGE PARK ADDITION, BLOCK A, LOT 1
0.9352 ACRES ZACHARIAH BURRIS SURVEY, ABSTRACT NO. 74
10601 OHIO DRIVE FRISCO, TEXAS

JDJR
PREPARED BY:
ENGINEERS AND CONSULTANTS
ENGINEERS • SURVEYORS • LAND PLANNERS
2500 Texas Drive Suite 100 Irving, Texas 75062
Tel 972-252-5357 Fax 972-252-8958

DATE: 7-10-16	DRAWN BY: JDJR	SHEET NO.
SCALE: 1" = 20'	CHECKED BY: JDJR	1 OF 1

JDJR PROJECT NO. 1184-1-06

C:\jdjrproj\2016\1184-1-16 R25 - 10601 Ohio Dr - Frisco\Civil\1184-1-16 site plan.dwg, 10/10/2016 5:54:11 PM, DWG To PDF.pc3