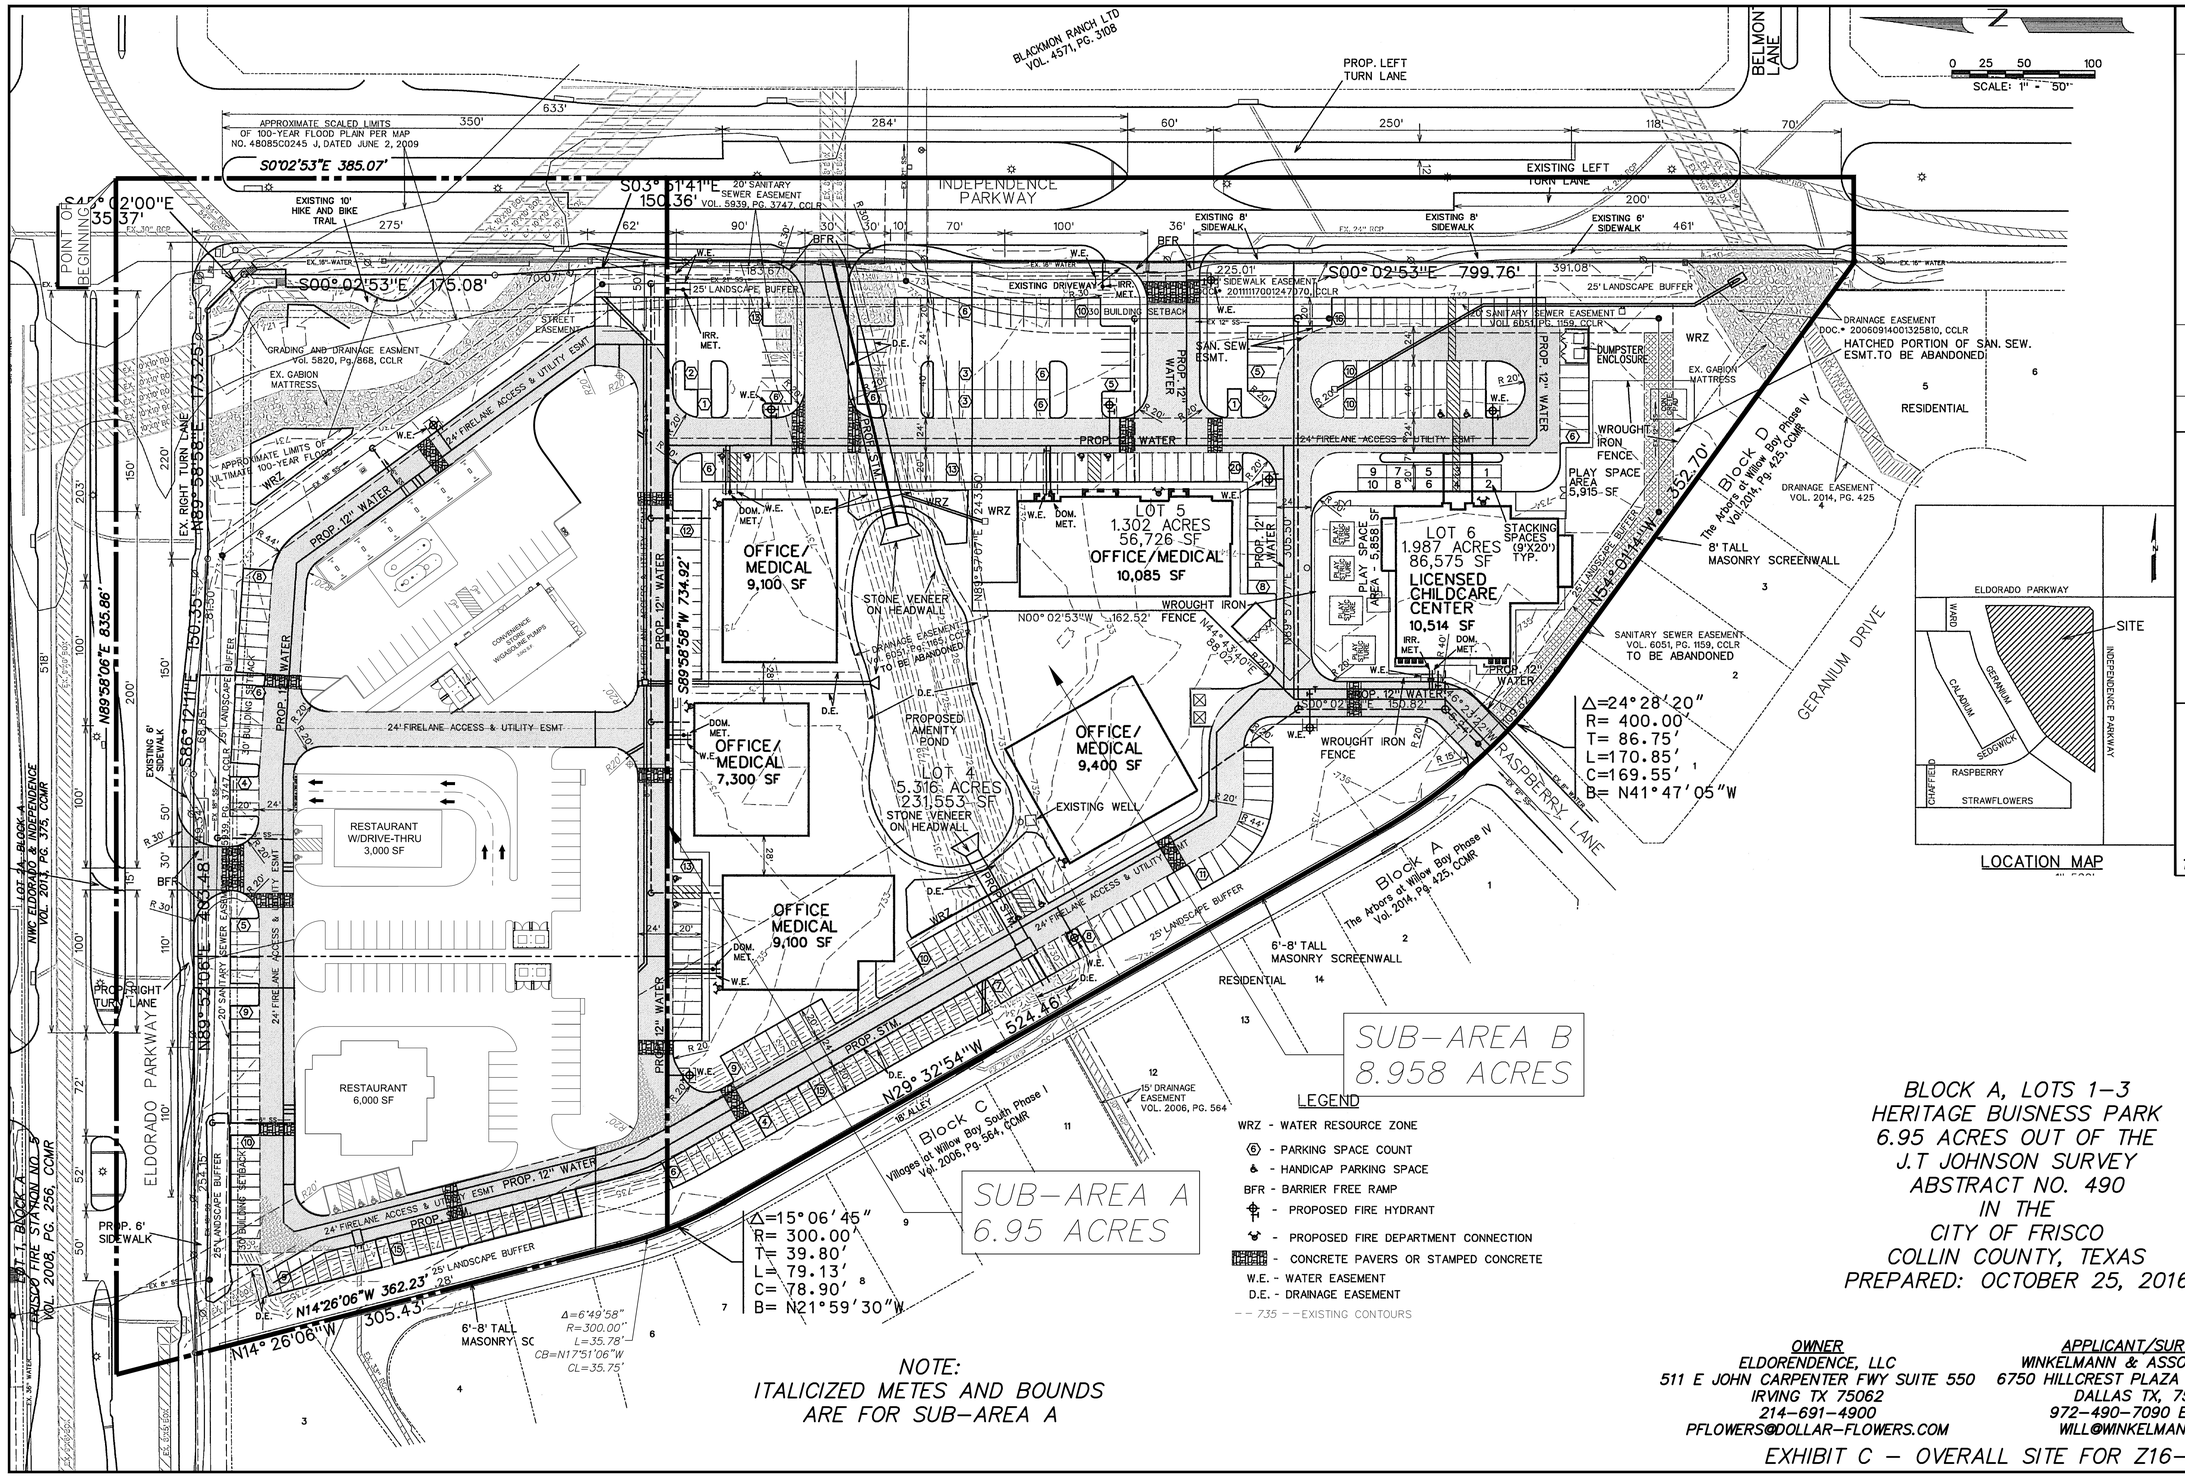

No.	DATE	REVISION	APPROV.
3.	10-25-2016	4TH ZONING SUBMITTAL	WRW
2.	10-11-2016	3RD ZONING SUBMITTAL	WRW
1.	09-26-2016	2ND ZONING SUBMITTAL	WRW

LAST SAVED BY: MMCALLEF October 25, 2016

Winkelmann & Associates, Inc.
CONSULTING CIVIL ENGINEERS ▪ SURVEYORS
6750 HILLCREST PLAZA DRIVE, SUITE 325
DALLAS, TEXAS 75230 (972) 490-7090 FAX (972) 490-7099
Texas Engineers Registration No. F-2966
Texas Surveyors Registration No. 10194074-00
COPYRIGHT © 2016, Winkelmann & Associates, Inc.

10-25-2016

BLOCK A, LOTS 1-3
HERITAGE BUISNESS PARK
6.95 ACRES OUT OF THE
J.T JOHNSON SURVEY
ABSTRACT NO. 490
IN THE
CITY OF FRISCO
COLLIN COUNTY, TEXAS
PREPARED: OCTOBER 25, 2016

NOTE:
ITALICIZED METES AND BOUNDS
ARE FOR SUB-AREA A

OWNER
ELDORENDENCE, LLC
511 E JOHN CARPENTER FWY SUITE 550
IRVING TX 75062
214-691-4900
PFLOWERS@DOLLAR-FLOWERS.COM

APPLICANT/SURVEYOR
WINKELMANN & ASSOCIATES INC
6750 HILLCREST PLAZA DR SUITE 325
DALLAS TX, 75230
972-490-7090 EXT 203
WILL@WINKELMANN.COM

EXHIBIT C - OVERALL SITE FOR Z16-0023

© V:\45\01\ENGINEERING\Exhibits\Zoning Exhibit.dwg