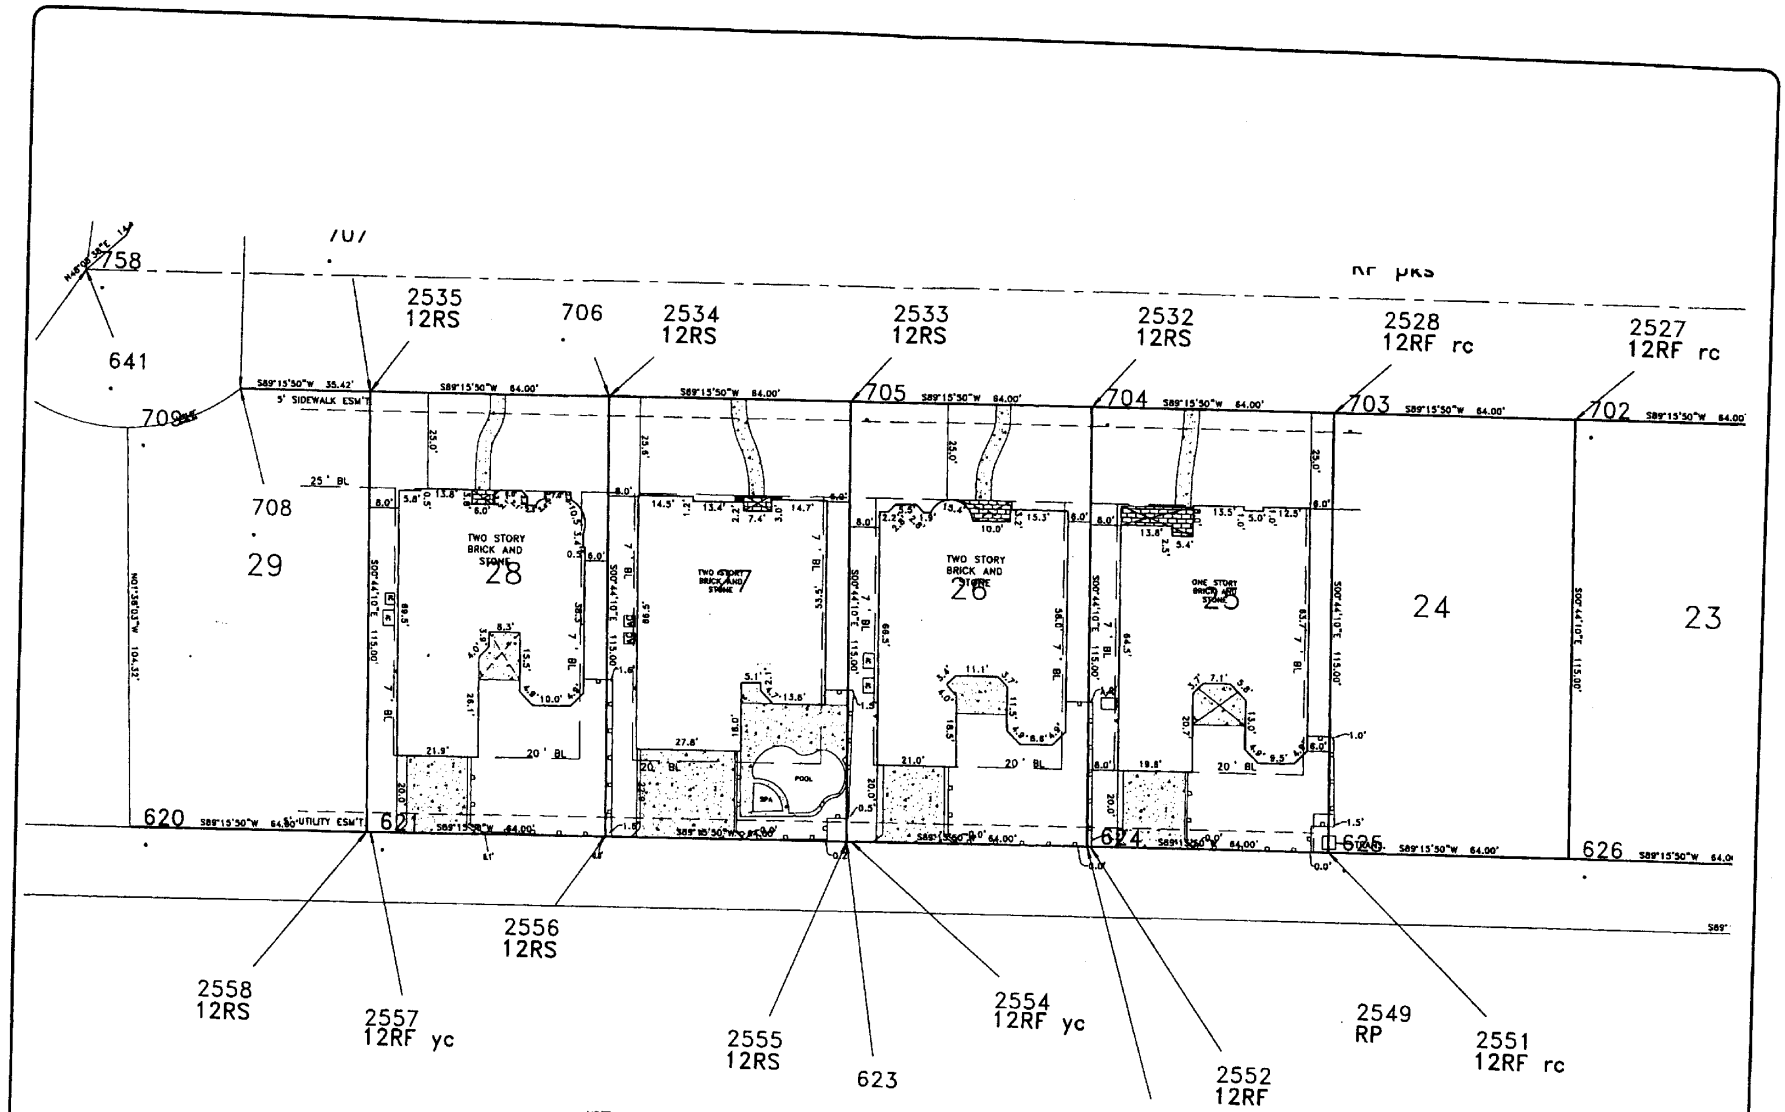

NOTE: According to the F.I.R.M. in Map No._____, this property does lie in Zone ____ and _____ lie within the 100 year flood zone.

ACCEPTED BY: _____

REVISIONS		
DATE	BY	NOTES

LEGEND

- 1/2" IRON ROD FOUND
- 1/2" IRON ROD SET
- 1" IRON PIPE FOUND
- FENCE POST FOUND
- "X" FOU
- UNDERG
- OVERHE
- POWER POLE
- BRICK COLUMN
- A/C - AIR CONDITIONING
- CHAIN LINK FENCE
- WOOD FENCE
- 0.5' WIDE TYPICAL WIRE FENCE
- IRON FENCE

NOTE: BEARINGS ARE BASED ON RECORDED PLAT AND ALL EASEMENTS ARE BY RECORDED PLAT UNLESS OTHERWISE NOTED.

PROPERTY SURVEY

DOUG CONNALLY & ASSOC., INC.
11545 PAGEMILL RD., SUITE #200
DALLAS, TEXAS 75243
PHONE:(214) 349-9485
FAX:(214) 349-2216
www.dcadfw.com

E	JOB NO.	G.F. NO.	DRAWN
-07			BC

LOT LAYOUTS

LOTS 25 THRU 28, BLOCK A, PEARSON FARMS, PHASE 1-A

FRISCO, DENTON COUNTY, TEXAS