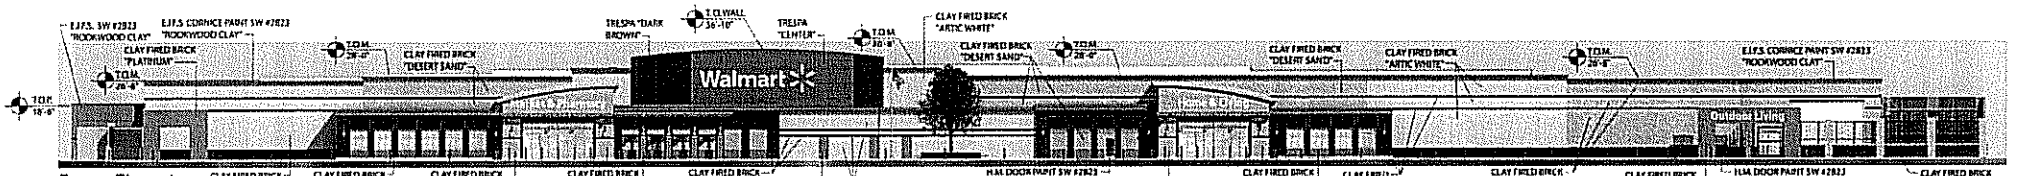

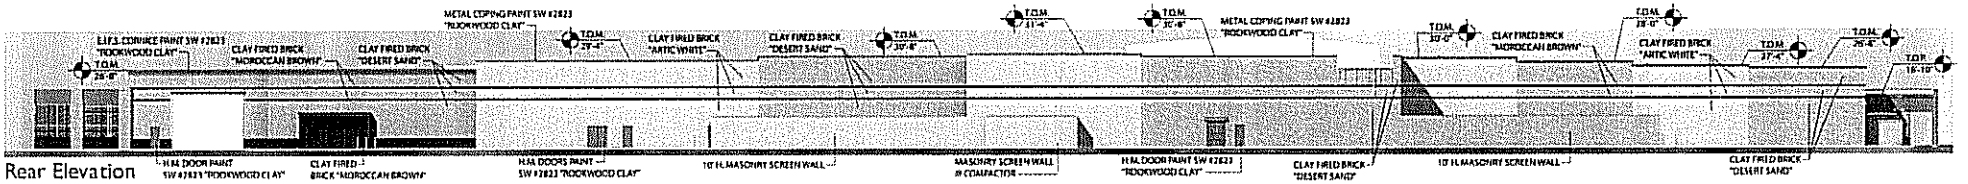

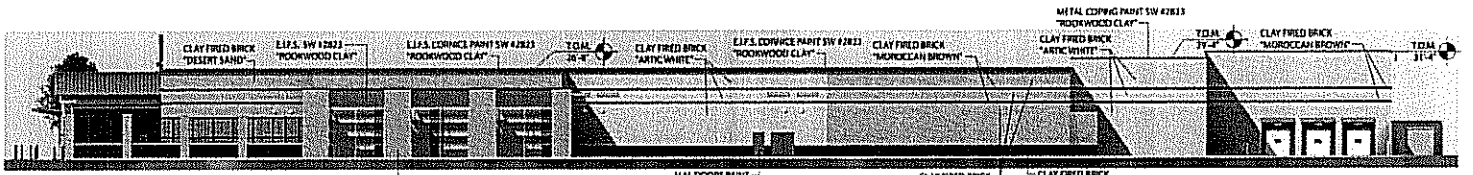

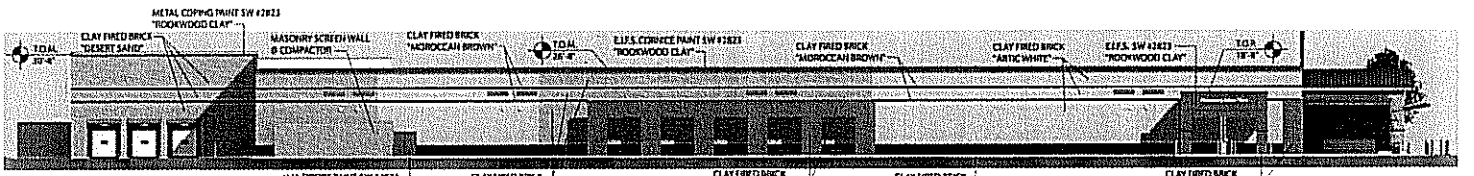

RHA ARCHITECTS	Walmart	2 JULY 2009	#5866 FRISCO (PRESTON), TX	FOR AHJ REVIEW - CLIENT APPROVED Building images shown are an artistic representation of the design intent. Actual color or materials may vary from those shown due to final design detailing. NOT FOR CONSTRUCTION	ELEVATIONS	1