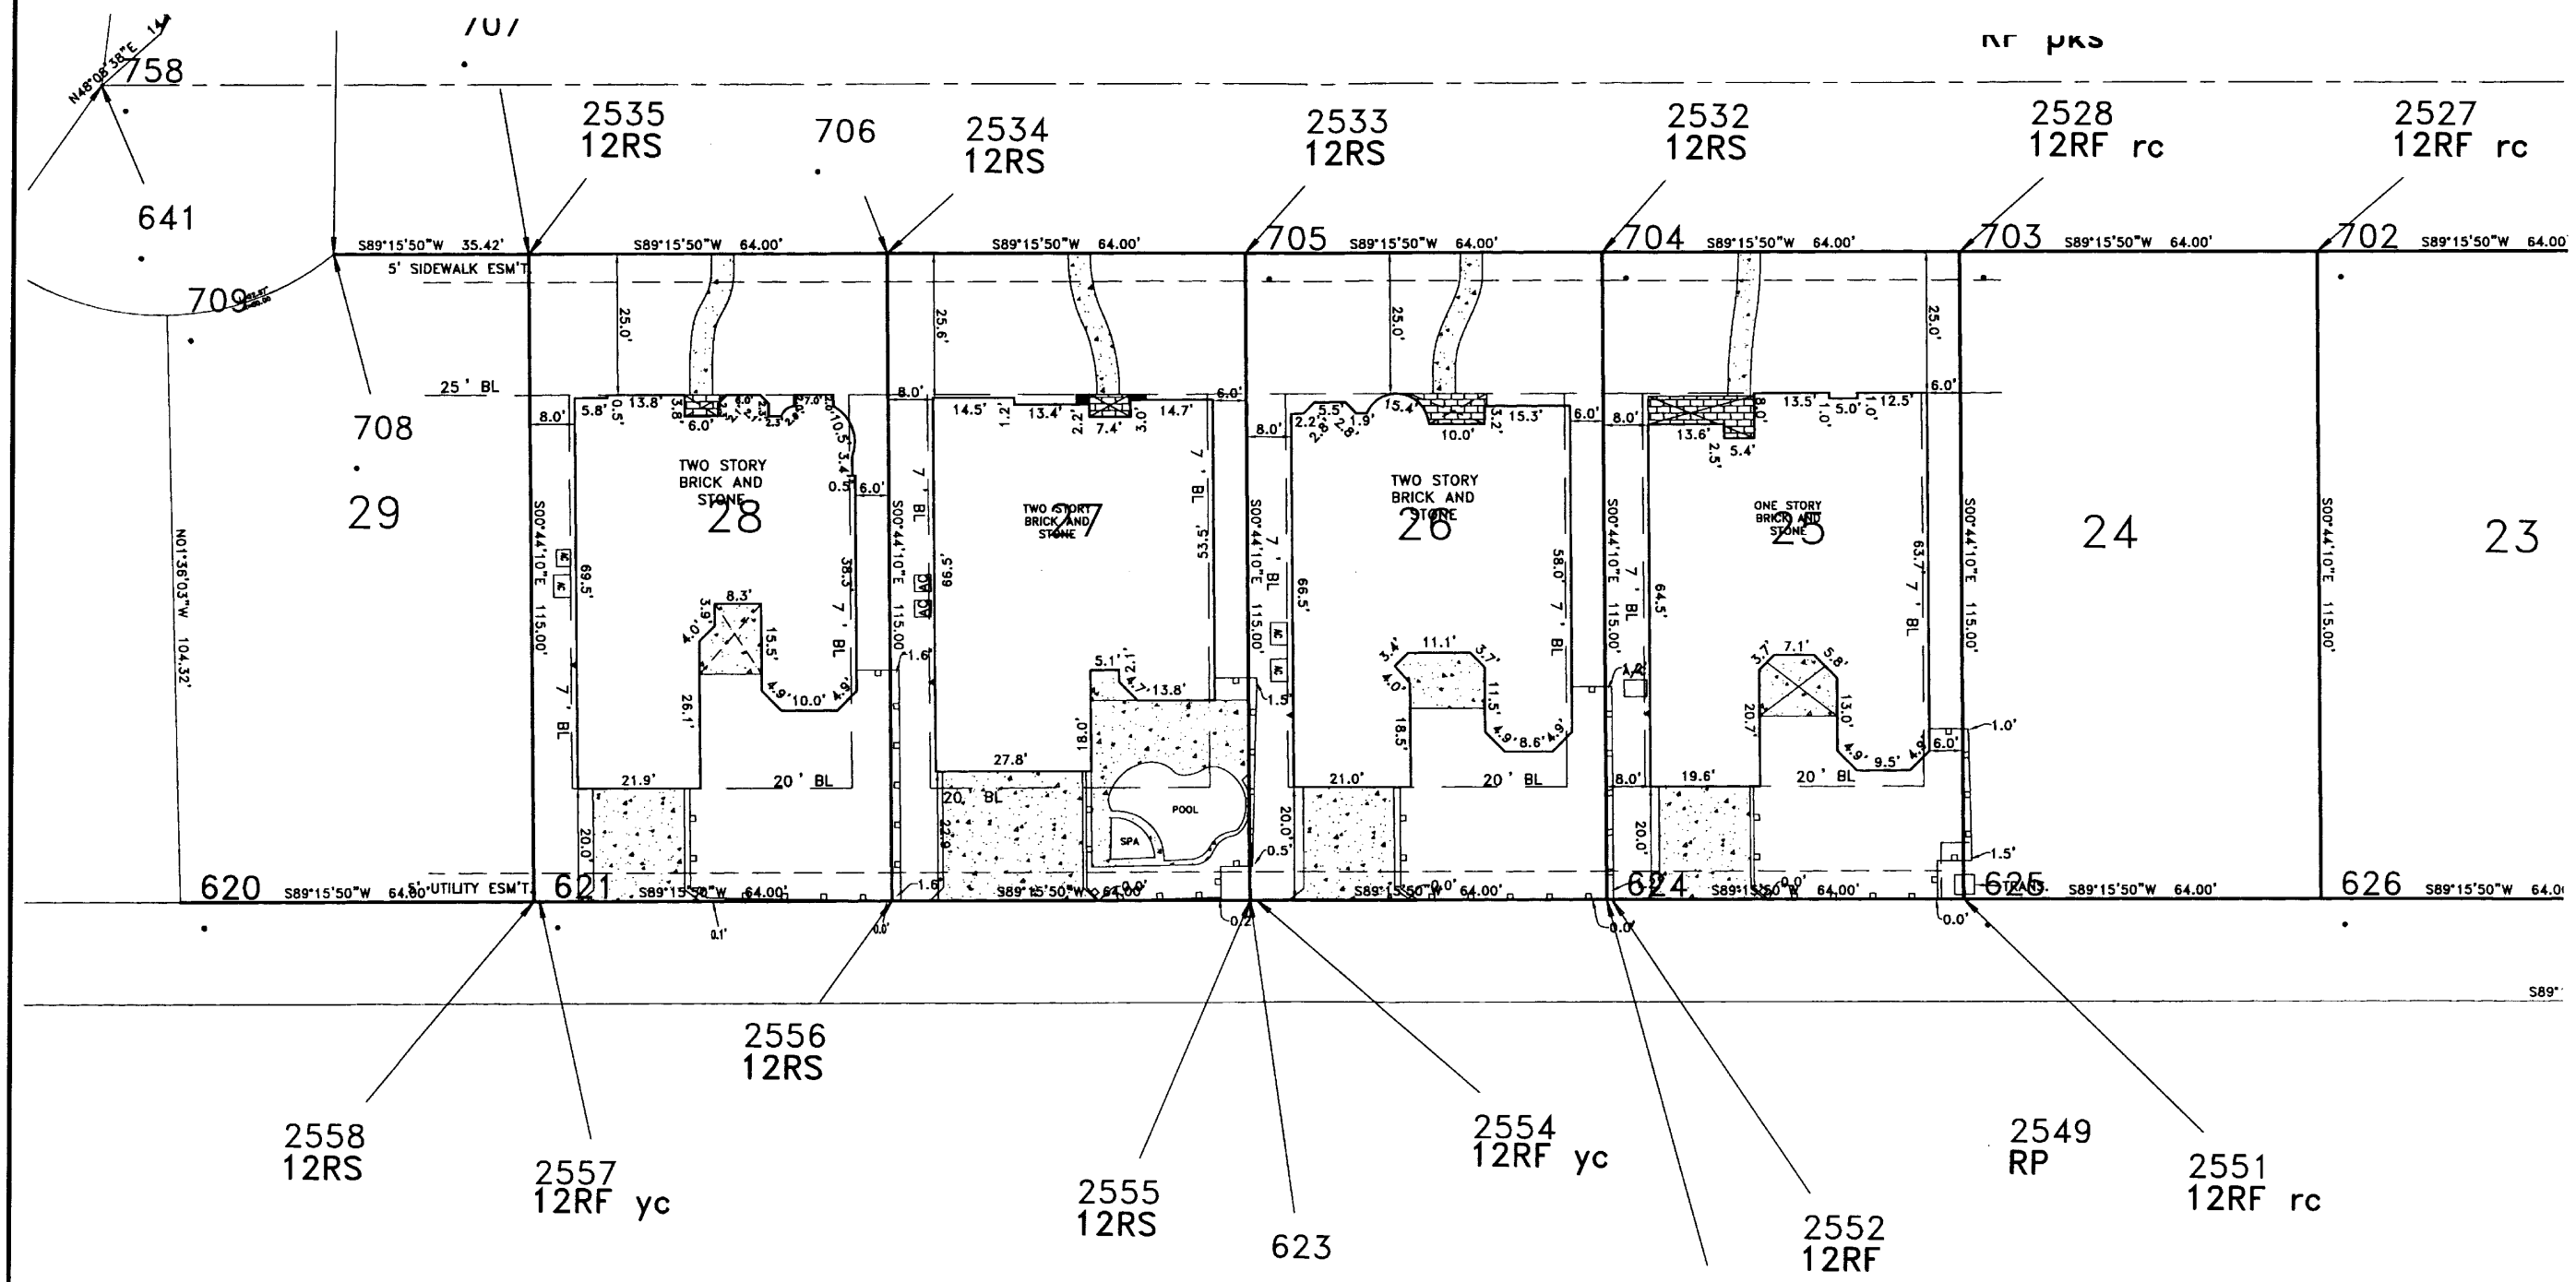

NOTE: According to the F.I.R.M. in Map No._____ ,this property does lie in Zone ____ and _____ lie within the 100 year flood zone.

ACCEPTED BY: _____ SIGNATURE DATE _____ SIGNATURE DATE

NOTE: BEARINGS ARE BASED ON RECORDED PLAT AND ALL EASEMENTS ARE BY RECORDED PLAT UNLESS OTHERWISE NOTED.

REVISIONS		
DATE	BY	NOTES

LEGEND

- 1/2" IRON ROD FOUND
- 1/2" IRON ROD SET
- 1" IRON PIPE FOUND
- FENCE POST CORNER
- "X" FOUND / SET
- UNDERGROUND ELECTRIC
- OVERHEAD ELECTRIC
- POWER POLE
- BRICK COLUMN
- A/C - AIR CONDITIONING
- FIRE HYDRANT
- COVERED PORCH,DECK OR CARPORT
- OES - OES OVERHEAD ELECTRIC SERVICE
- OHP - OHP OVERHEAD POWER LINE
- ASPHALT PAVING
- GRAVEL/ROCK ROAD OR DRIVE
- CHAIN LINK FENCE
- WOOD FENCE
- 0.5' WIDE TYPICAL WIRE FENCE
- IRON FENCE
- PIPE FENCE
- CONCRETE PAVING

DOUG CONNALLY & ASSOC., INC.
11545 PAGEMILL RD., SUITE #200
DALLAS, TEXAS 75243
PHONE:(214) 349-9485
FAX:(214) 349-2216
www.dcadfw.com

SCALE	DATE	JOB NO.	G.F. NO.	DRAWN
1"=20'	12-07-07			BC

LOT LAYOUTS

LOTS 25 THRU 28, BLOCK A, PEARSON FARMS, PHASE 1-A

FRISCO, DENTON COUNTY, TEXAS