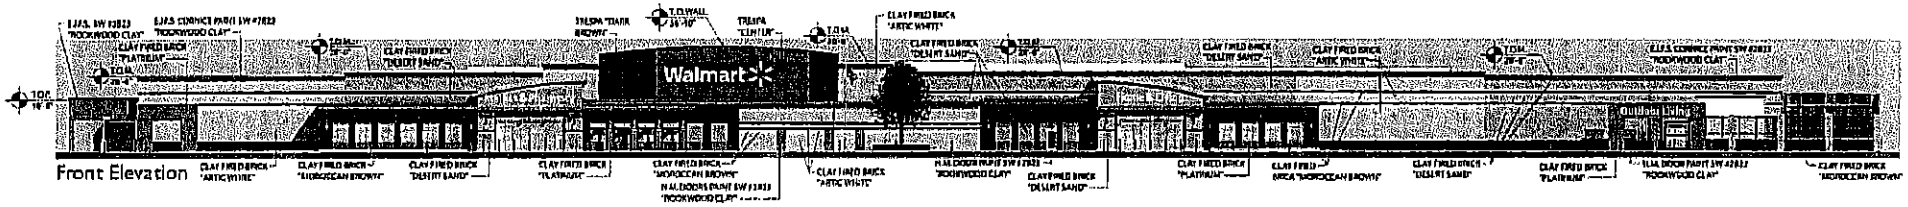

Front Elevation

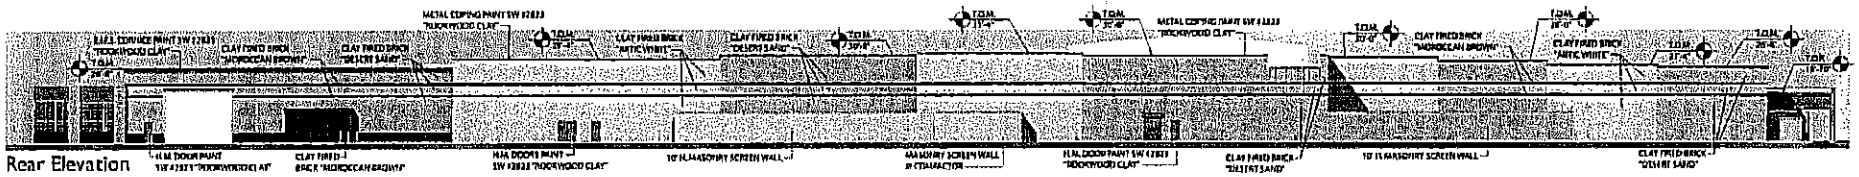

Rear Elevation

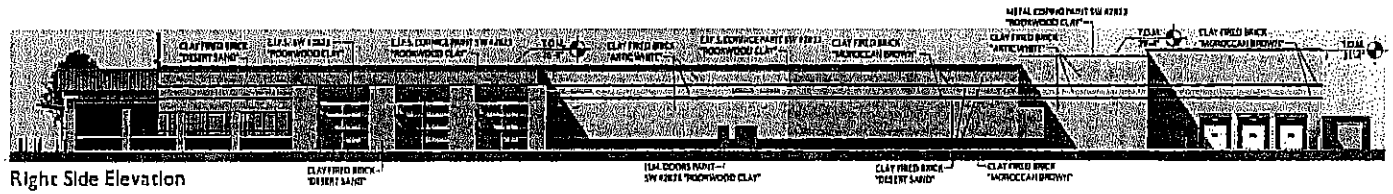

Right Side Elevation

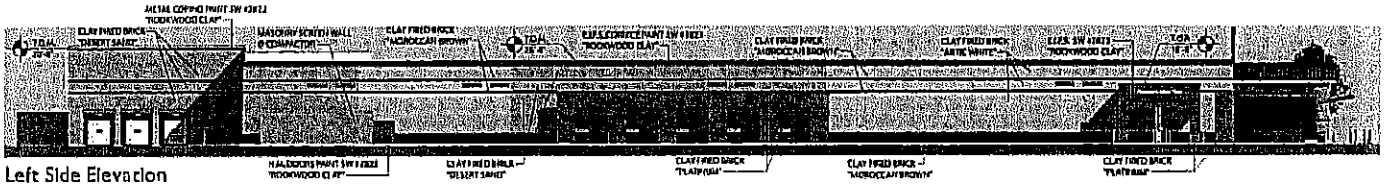

Left Side Elevation

RHA ARCHITECTS	Walmart	2 JULY 2009	#5866 FRISCO (PRESTON), TX	FOR AHJ REVIEW - CLIENT APPROVED	ELEVATIONS	1

EXHIBIT E