EXHIBIT C

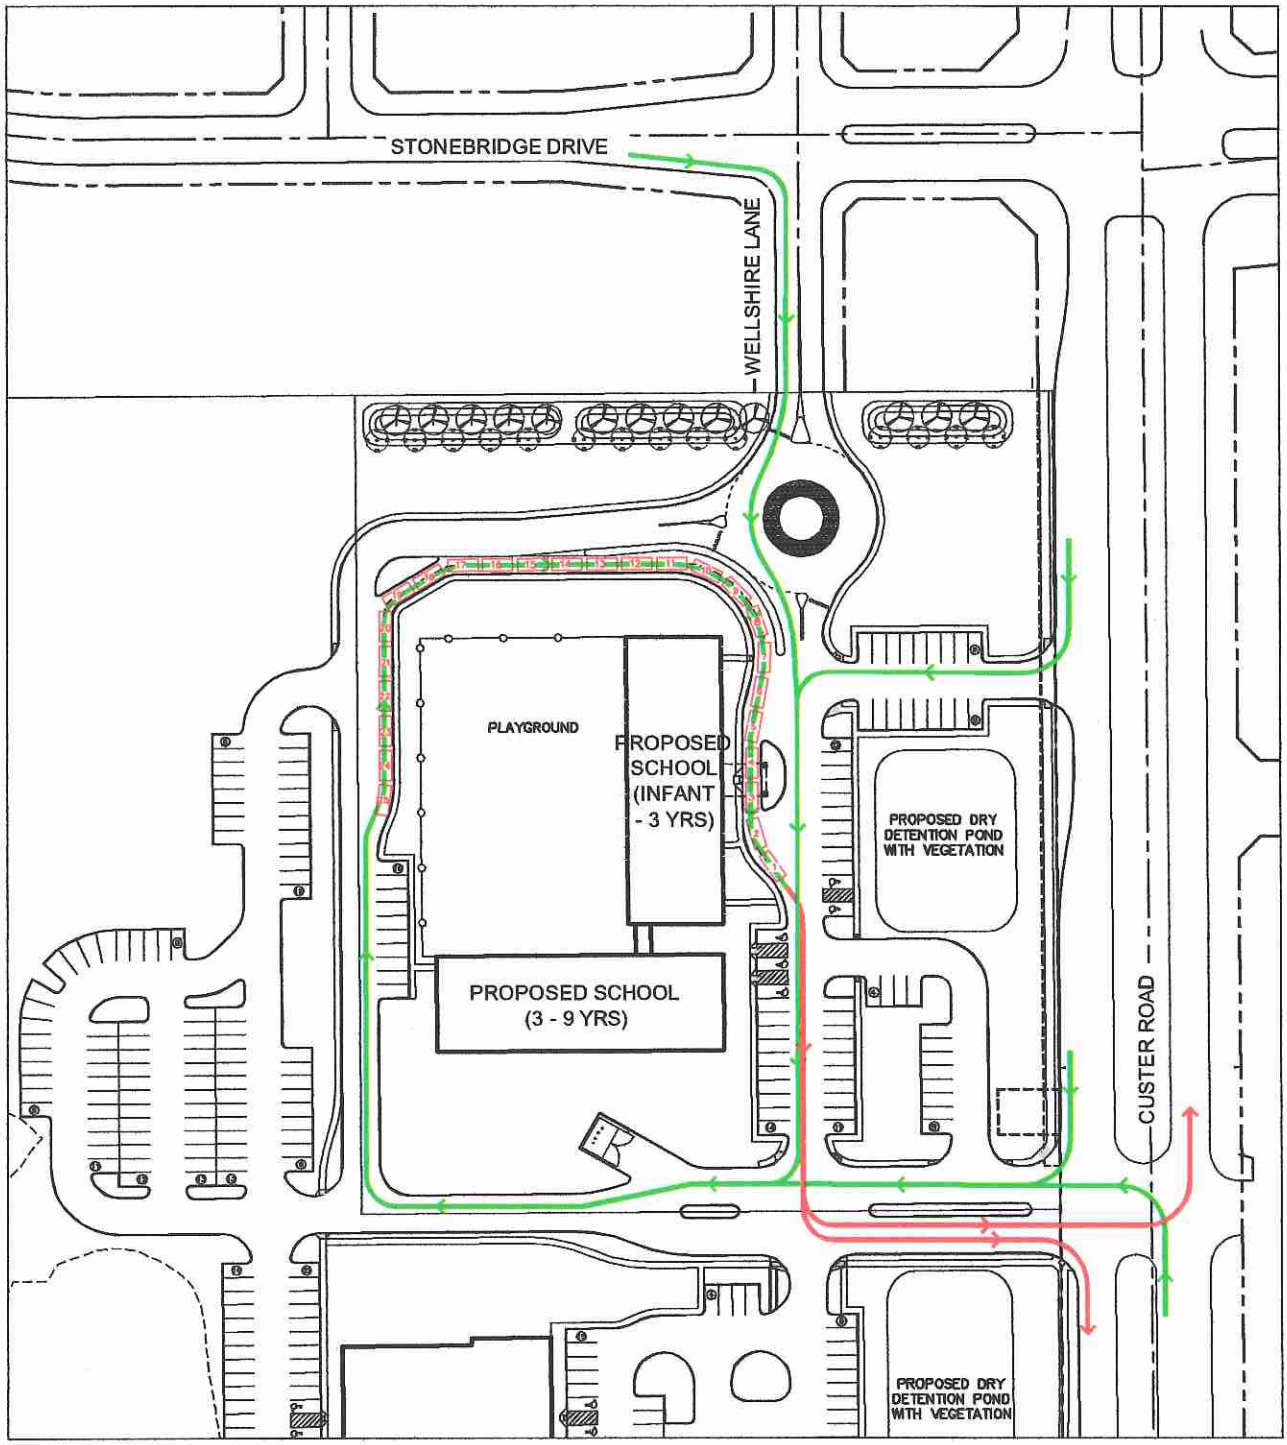

N
W E
S

0 60' 120'

GRAPHIC SCALE
1" = 120' on 8.5X11" Plot

Legend

Inbound Vehicle Path

Outbound Vehicle Path

Queue Position

School Queuing Plan

Kimley-Horn and Associates, Inc.