PREVIOUS RECORDED PLAT

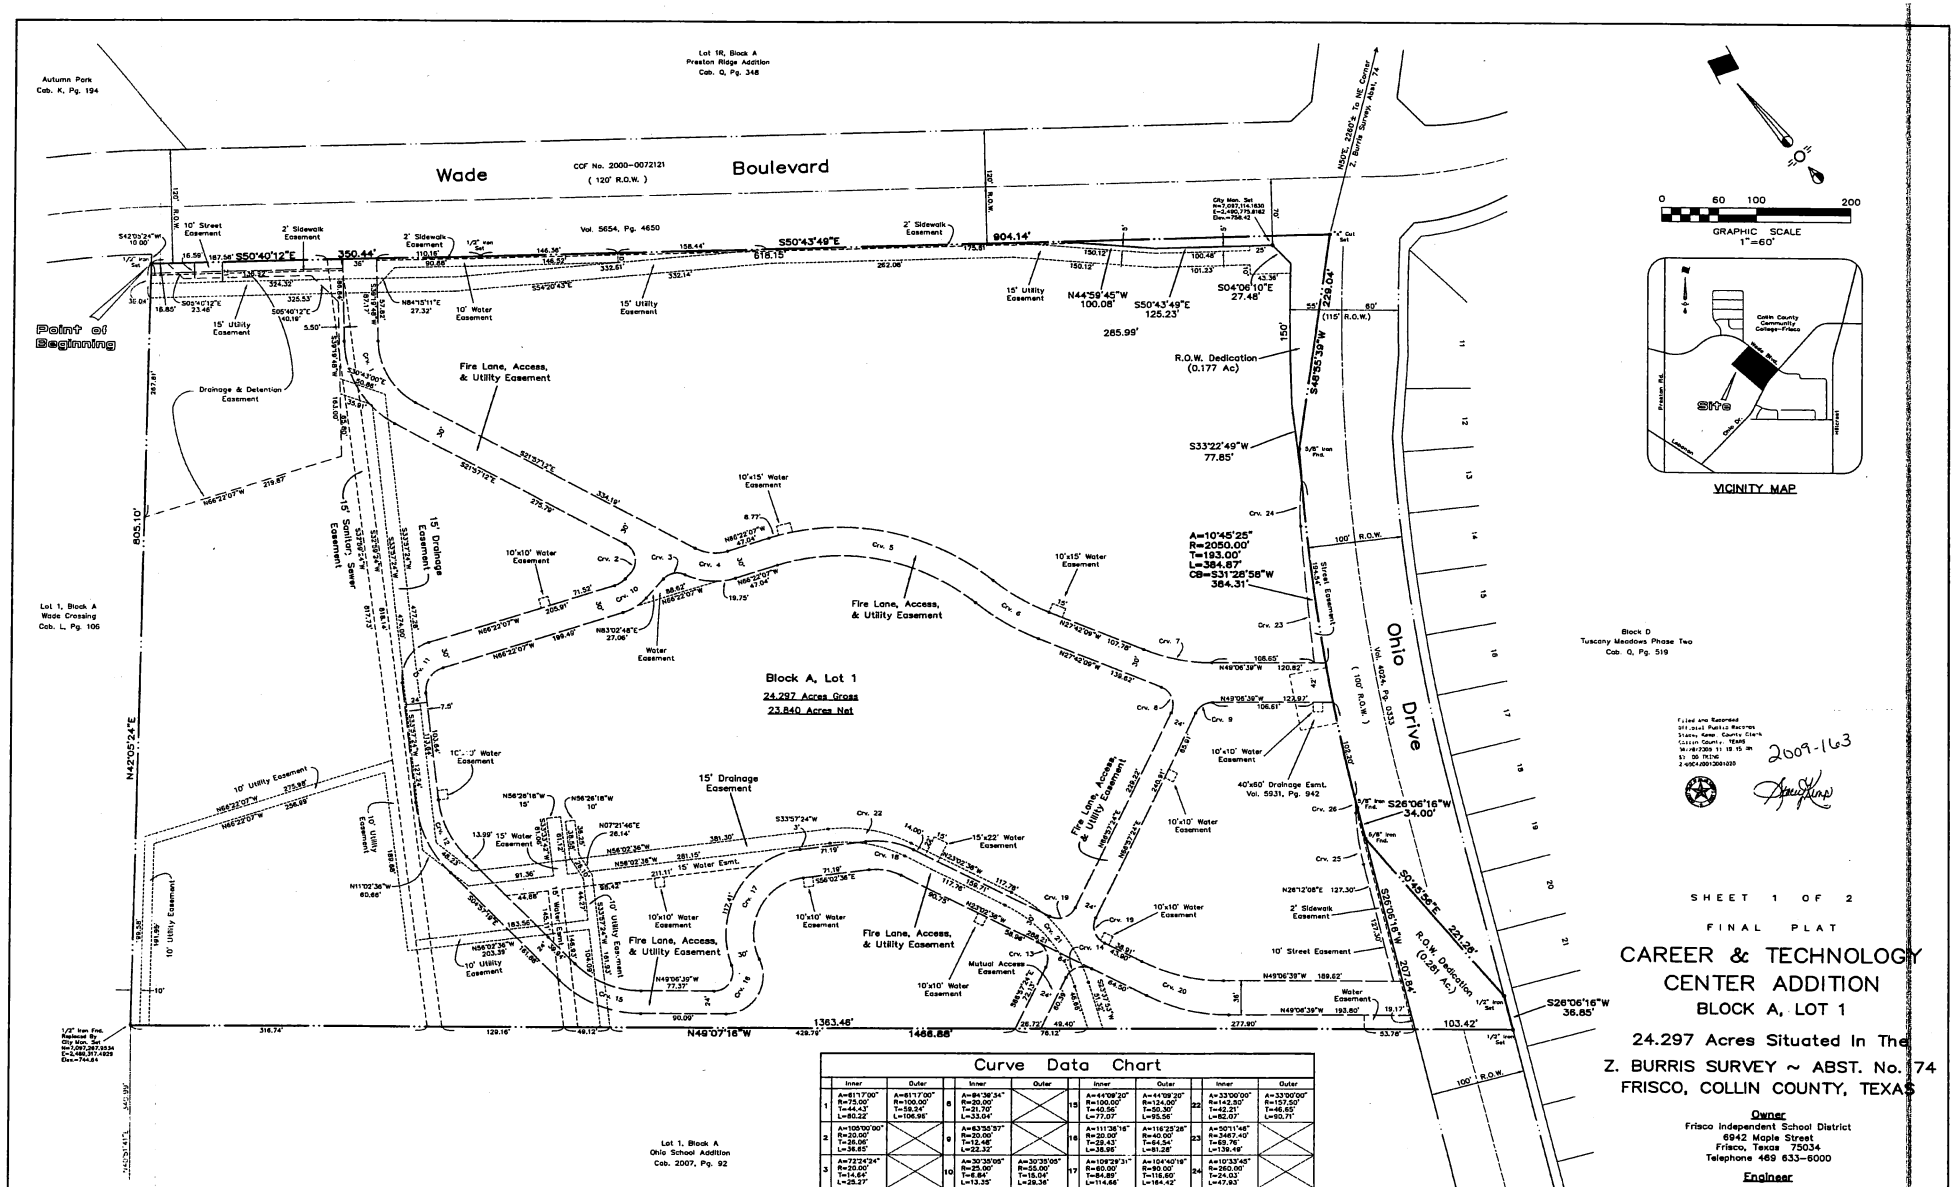

Curve Data Chart

	Inner	Outer		Inner	Outer		Inner	Outer		Inner	Outer
1	A=81°17'00" R=75.00' T=44.43' L=80.22'	A=81°17'00" R=100.00' T=59.24' L=106.95'	8	A=84°36'34" R=20.00' T=21.70' L=33.04'		15	A=44°09'20" R=100.00' T=40.56' L=77.07'	A=44°09'20" R=124.00' T=50.30' L=95.56'	22	A=33°00'00" R=142.80' T=42.21' L=82.07'	A=33°00'00" R=157.50' T=46.55' L=90.71'
2	A=100°00'00" R=20.00' T=26.06' L=36.85'		9	A=83°35'37" R=20.00' T=22.48' L=28.99'		16	A=111°38'16" R=20.00' T=28.43' L=38.95'	A=116°23'28" R=40.00' T=64.34' L=81.28'	23	A=50°11'48" R=367.40' T=69.76' L=139.49'	
3	A=72°24'24" R=20.00' T=14.64' L=25.27'		10	A=30°35'05" R=25.00' T=8.84' L=13.35'	A=30°35'05" R=55.00' T=15.04' L=28.36'	17	A=108°29'31" R=60.00' T=84.89' L=114.66'	A=104°40'19" R=90.00' T=116.60' L=164.42'	24	A=10°33'45" R=260.00' T=24.03' L=47.93'	
4	A=44°24'55" R=45.00' T=18.37' L=34.88'	A=41°49'19" R=75.00' T=28.66' L=54.74'	11	A=78°40'28" R=25.00' T=20.88' L=34.76'	A=78°40'28" R=40.00' T=33.33' L=55.62'	18	A=33°00'00" R=60.00' T=17.77' L=34.56'	A=33°00'00" R=90.00' T=26.65' L=51.84'	25		A=12°07'05" R=260.00' T=27.80' L=54.99'
5	A=55°35'34" R=330.00' T=121.26' L=223.18'	A=55°35'34" R=290.00' T=107.00' L=252.27'	12	A=38°54'43" R=100.00' T=35.33' L=67.91'	A=38°54'43" R=124.00' T=43.80' L=84.31'	19	A=90°00'00" R=20.00' T=20.00' L=31.42'		26	A=04°05'31" R=240.00' T=8.51' L=17.13'	
6	A=18°55'36" R=230.00' T=34.22' L=67.97'	A=18°55'36" R=260.00' T=38.68' L=76.81'	13	A=90°00'00" R=20.00' T=20.00' L=31.42'		20	A=26°04'03" R=200.00' T=46.30' L=90.99'	A=26°04'03" R=200.00' T=46.30' L=90.99'			
7	A=21°24'29" R=200.00' T=37.81' L=74.73'		14	A=90°00'00" R=20.00' T=20.00' L=31.42'		21	A=48°40'28" R=142.50' T=61.48' L=118.08'	A=48°40'28" R=157.50' T=67.95' L=128.30'			

NOTICE:
Selling any portion of this addition by metes and bounds is a violation of City Ordinance and State laws, and is subject to fines and withholding of utilities and building permits.

This property is not located in a 100 Year Flood Plain or in an identified flood hazard area as defined by the U. S. Department of Housing and Urban Development under the Flood Disaster Protection Act of 1973, as amended.

LEGEND
Fnd. Found
Crv. Curve
R.O.W. Right Of Way

SHEET 1 OF 2

FINAL PLAT

CAREER & TECHNOLOGY CENTER ADDITION

BLOCK A, LOT 1

24.297 Acres Situated In The
Z. BURRIS SURVEY ~ ABST. No. 74
FRISCO, COLLIN COUNTY, TEXAS

Owner
Frisco Independent School District
6942 Maple Street
Frisco, Texas 75034
Telephone 469 633-6000

Engineer
RLK Engineering, Inc.
111 West Main Street
Allen, Texas 75013
Telephone 972 359-1733

Surveyor
Surdukan Surveying, Inc.
1971 University Business Drive, Suite 102
McKinney, Texas 75071
Telephone 972 542-1446

March 5, 2009

City Project No. SPFP06-0055